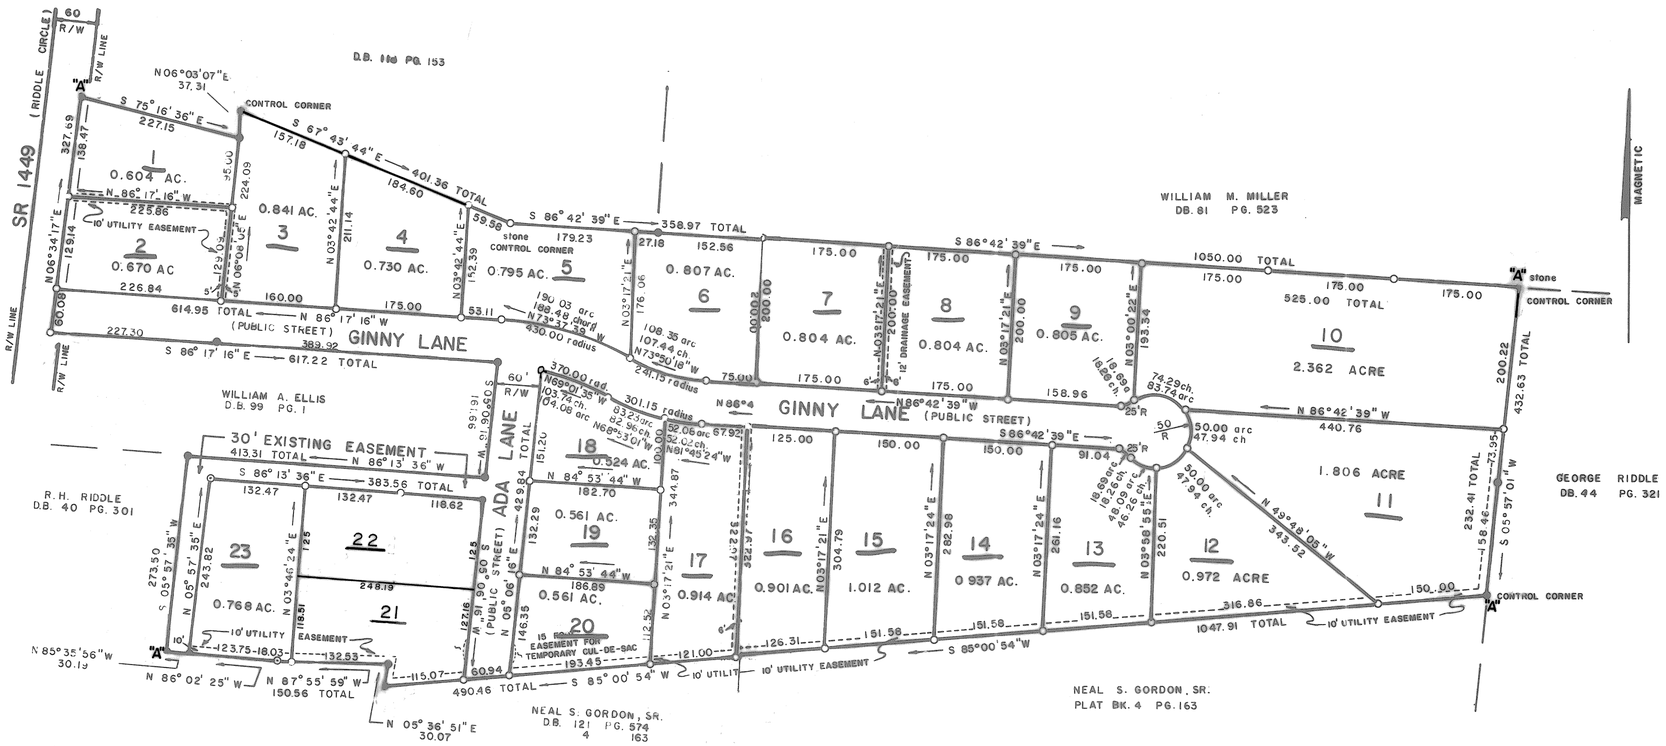

NOTES

1) LOTS 1 AND 2 INCLUDES SR 1449 R/W
2) 40' FRONT BUILDING LINES
   30' REAR BUILDING LINES
   15' SIDE BUILDING LINES
3) THIS PROPERTY ZONED R 20
4) WATER LINES TO BE LOCATED ALONG GINNY LANE AND ADA LANE.
5) SEPTIC TANK WITH TAIL LINES WILL BE USED.
6) TOTAL AREA = 23.761 ACRES
   AREA IN LOTS = 20.457 ACRES
   AREA IN ROADS AND EASEMENT 3.304 ACRES

SPRINGDALE SUBDIVISION

LEGEND
● = EXISTING IRON PIN
○ = NEW IRON PIN

100 50 0 100 200 300
SCALE : 1" = 100'

BLOCK 'A'

PHOTOGRAPHY BY
ALSTER & ASSOCIATES, INC.
COLUMBIA, SOUTH CAROLINA
DATE OF PHOTOGRAPHY: MARCH 28, 1976

NORTH

DAVIE COUNTY, N.C.
TAX MAPS
SCALE: 1" = 100'

REVISIONS	DATE

MAP NO. D-7-7