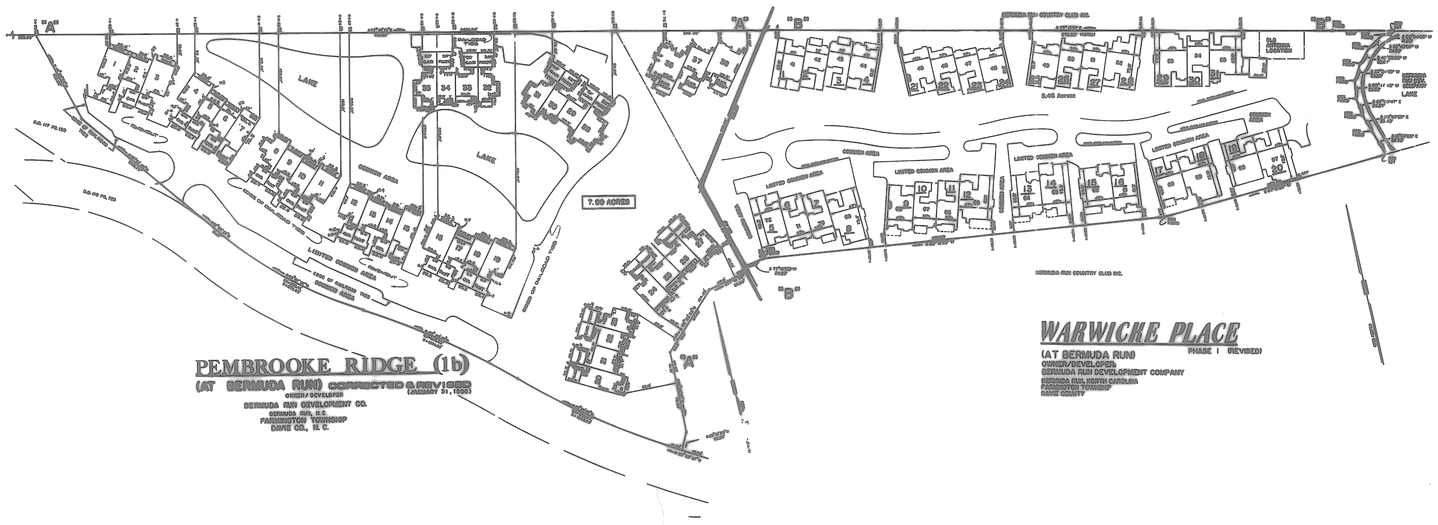

PEMBROOKE RIDGE (1b)

(AT BERMUDA RUN) CORRECTED & REVISED (JANUARY 21, 1980)

OWNER/DEVELOPER
BERMUDA RUN DEVELOPMENT CO.
BERMUDA RUN, N.C.
FARMINGTON TOWNSHIP
DAVIE CO., N. C.

WARWICKE PLACE

(AT BERMUDA RUN)
PHASE I (REVISED)
OWNER/DEVELOPER
BERMUDA RUN DEVELOPMENT COMPANY
BERMUDA RUN, NORTH CAROLINA
FARMINGTON TOWNSHIP
DAVIE COUNTY

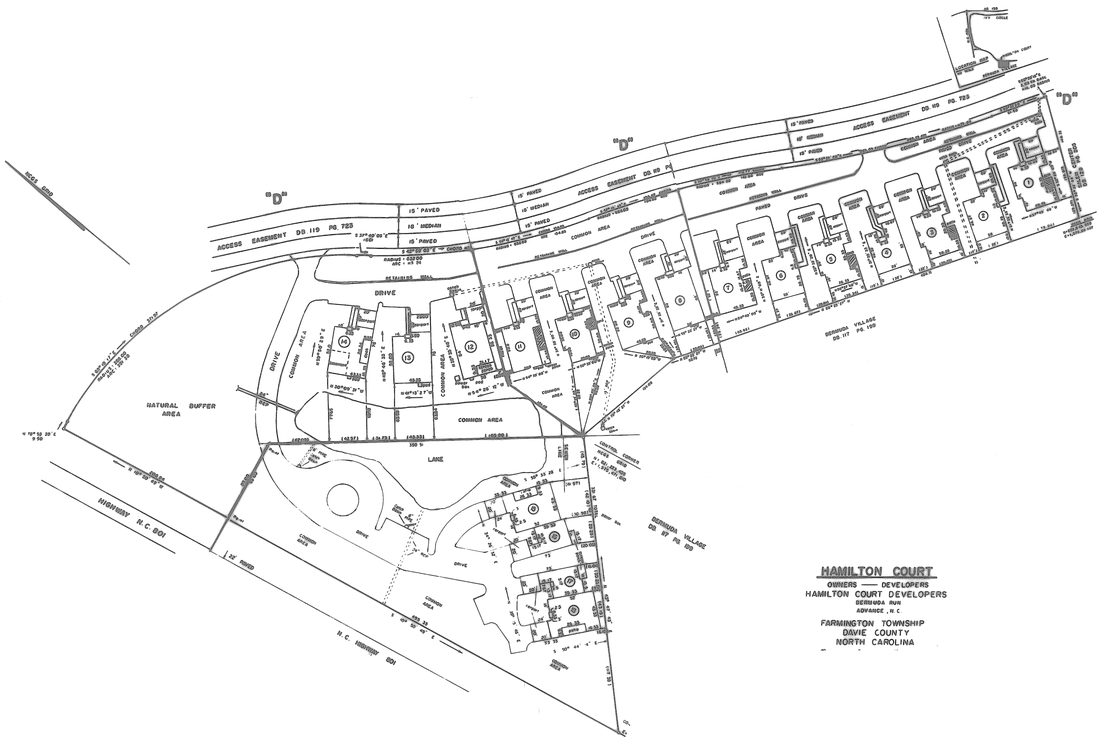

HAMILTON COURT

OWNERS — DEVELOPERS
HAMILTON COURT DEVELOPERS
BERMUDA RUN
ADVANCE, N.C.

FARMINGTON TOWNSHIP
DAVIE COUNTY
NORTH CAROLINA

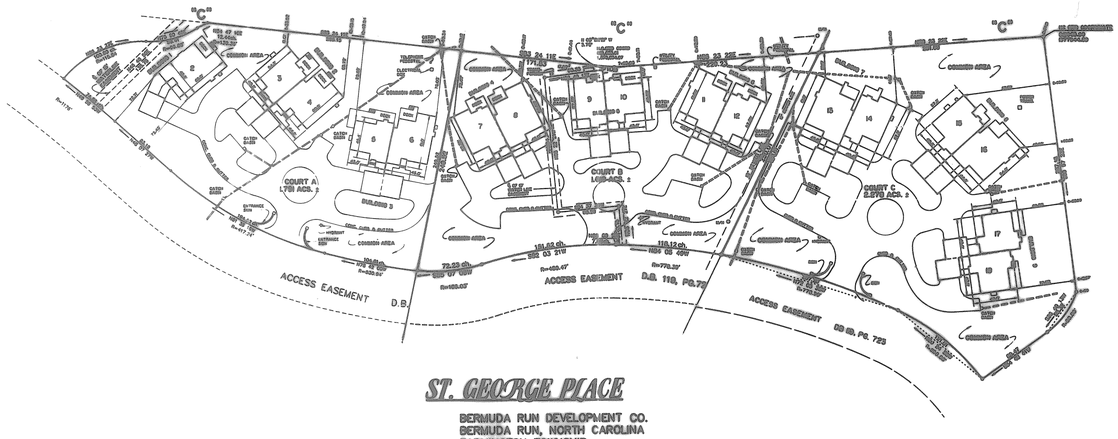

ST. GEORGE PLACE

BERMUDA RUN DEVELOPMENT CO.
BERMUDA RUN, NORTH CAROLINA
FARMINGTON TOWNSHIP
DAVIE COUNTY
SCALE: 1"=40' OCTOBER 22,1987

PHOTOGRAPHY BY
ALSTER & ASSOCIATES, INC.
COLUMBIA, SOUTH CAROLINA
DATE OF PHOTOGRAPHY: MARCH 28, 1976

NORTH

DAVIE COUNTY, N.C.
TAX MAPS

SCALE: 1"=

COMPOSITE

REVISIONS	DATE

MAP NO. D-9-1